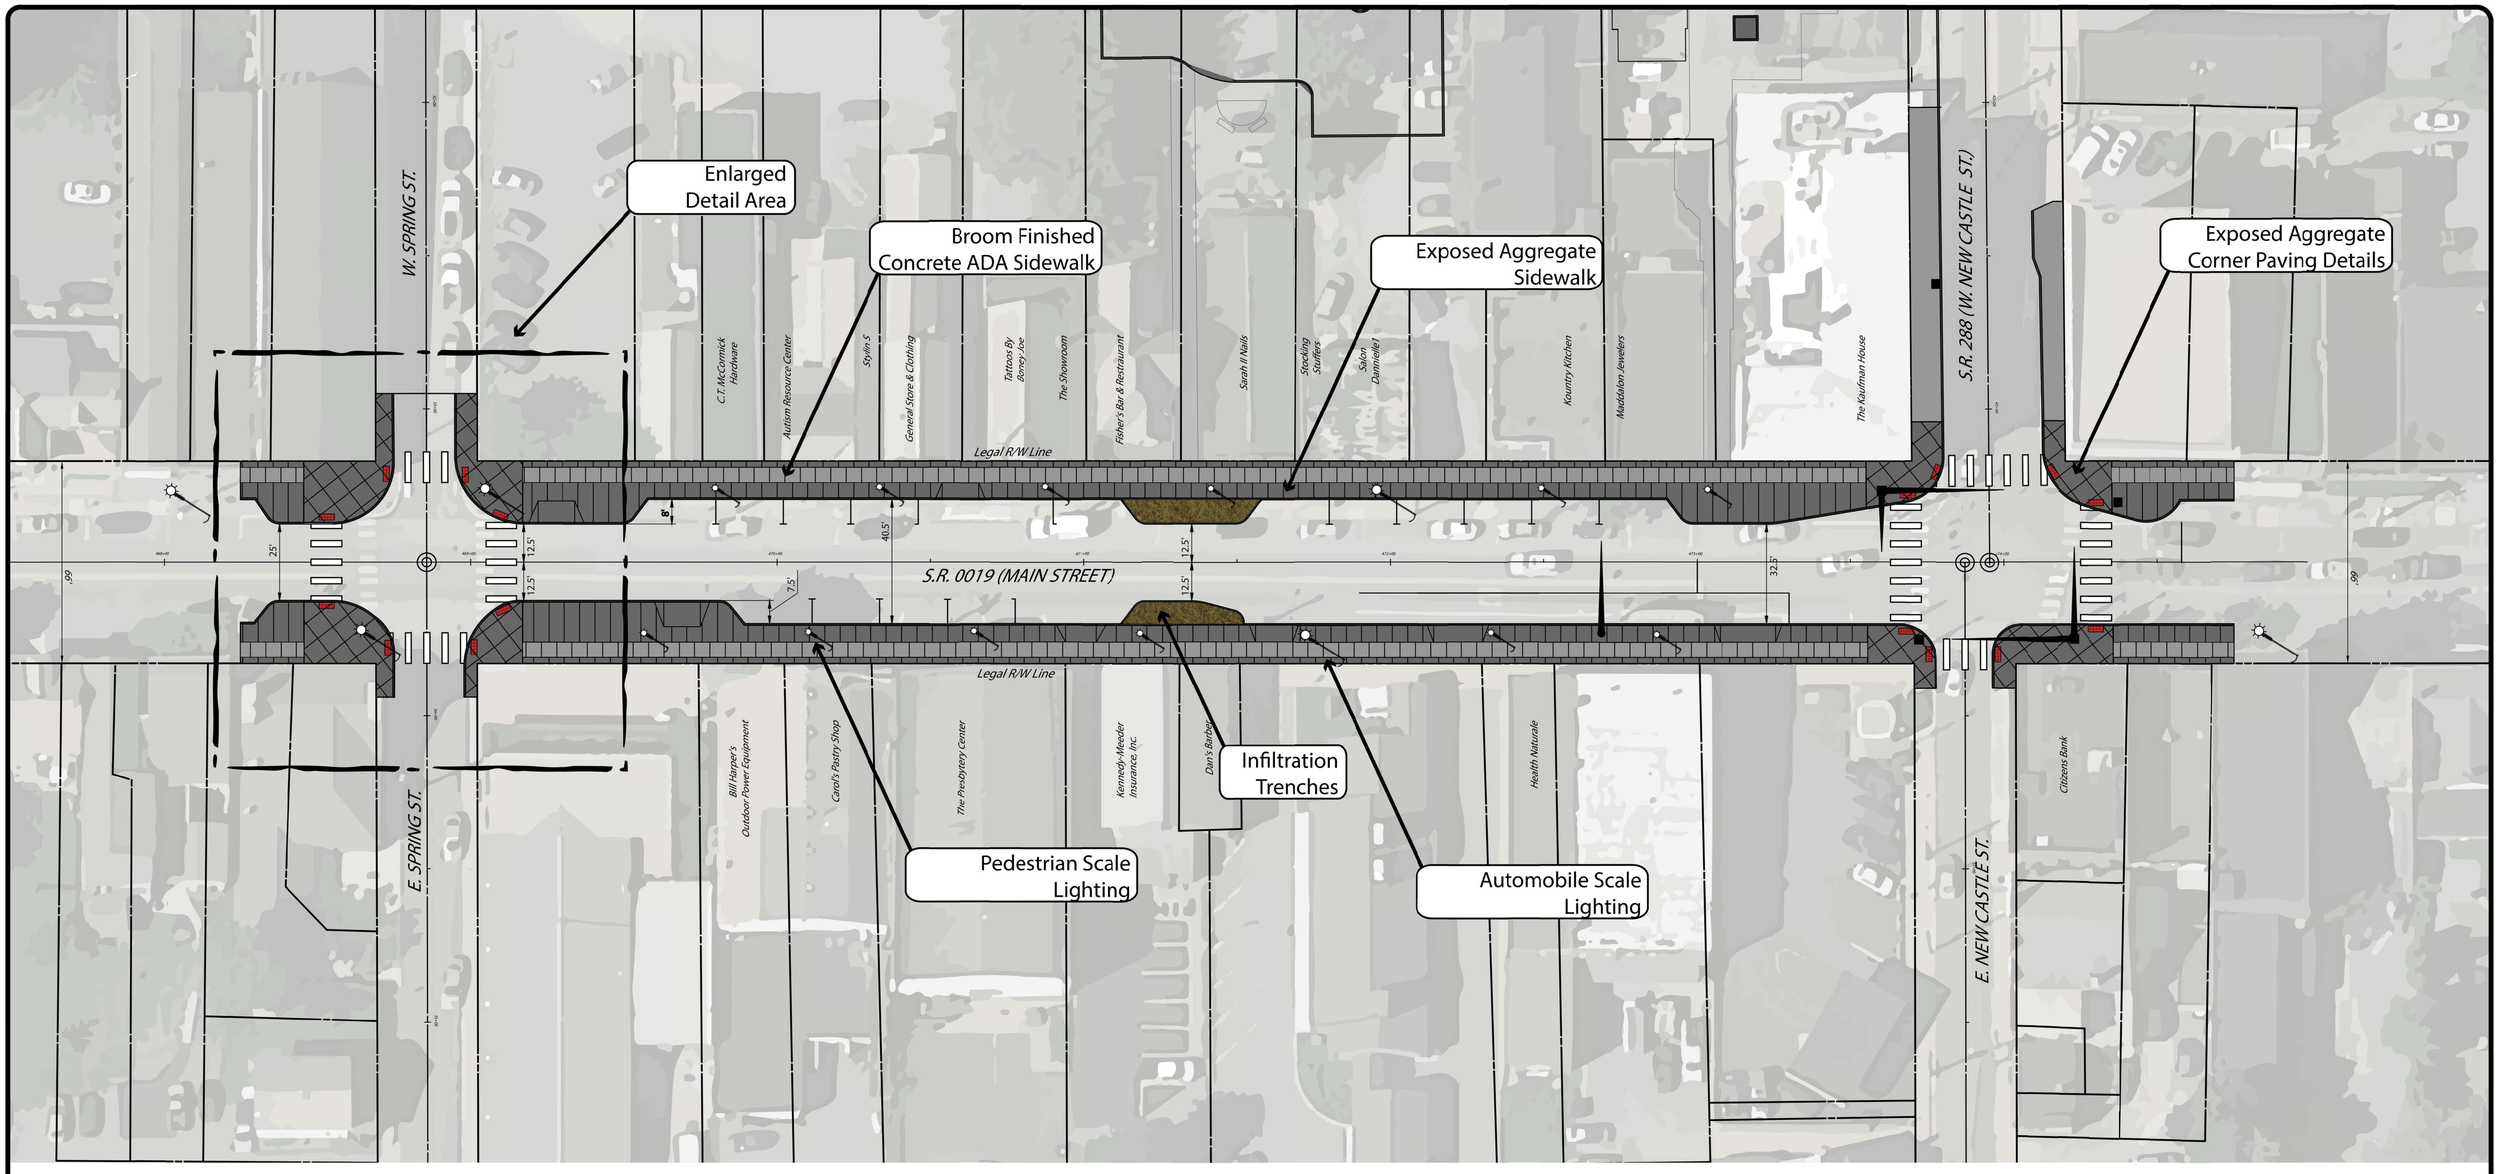

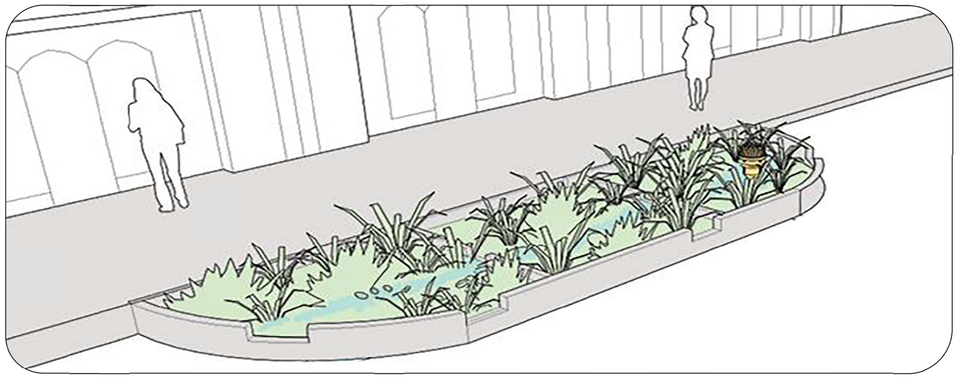

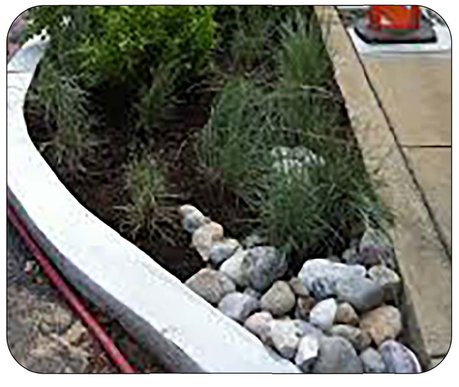

Zelienople Streetscape

SIDEWALK DETAILS

Borough of Zelienople
Butler County, PA

GRAPHIC SCALE
20' 0' 20'
SCALE: 1" = 20'

JOB #: R002644.0425
DATE: MARCH 14, 2016

HRG
Herbert, Rowland & Grubic, Inc.
Engineering & Related Services
AN EMPLOYEE-OWNED COMPANY
200 West Kensinger Drive, Suite 400
Cranberry Township, PA 16066
(724) 779-4777
Fax (724) 779-4711
hrg@hrg-inc.com
www.hrginc.com